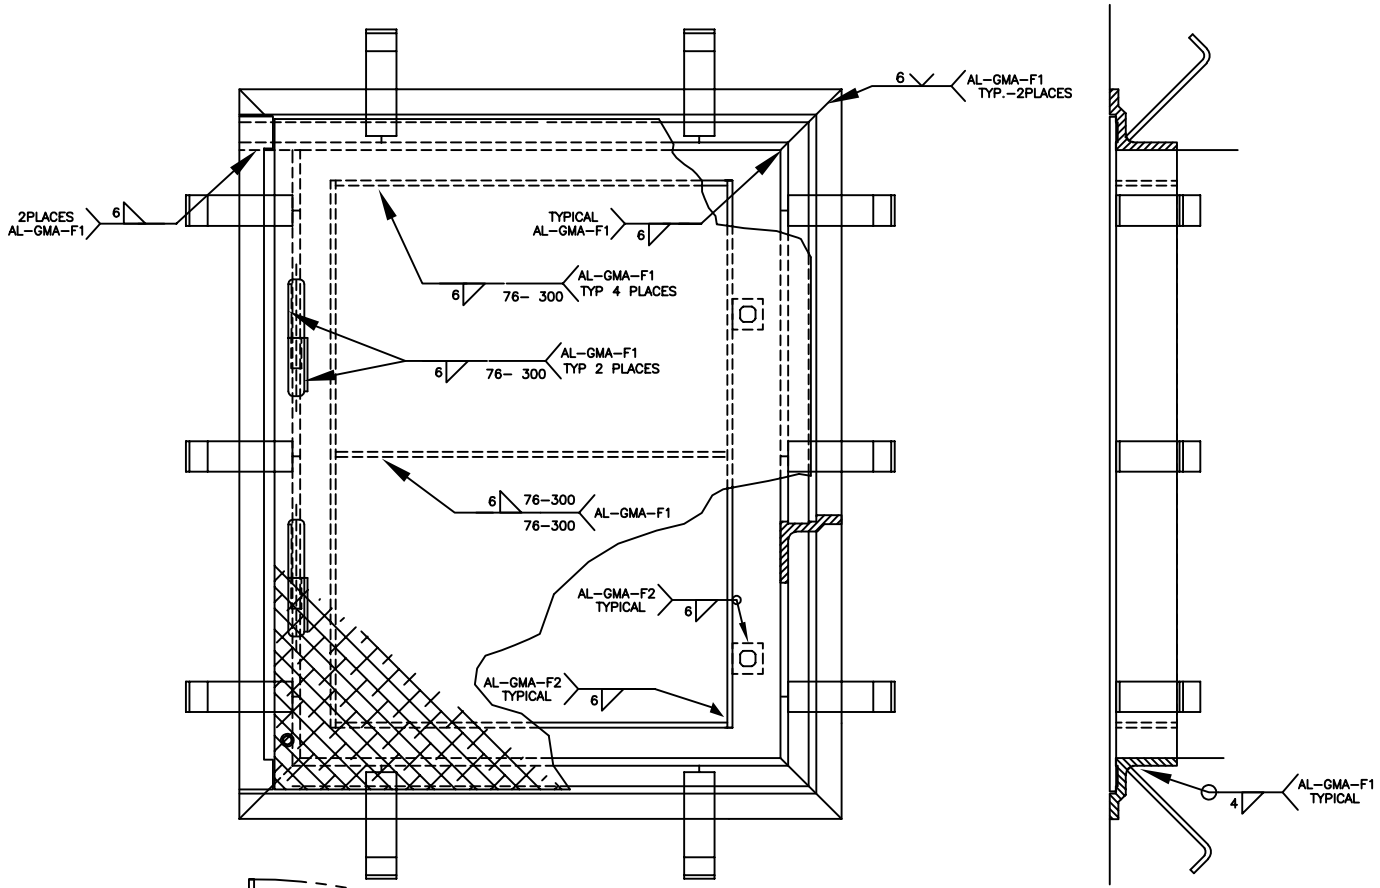

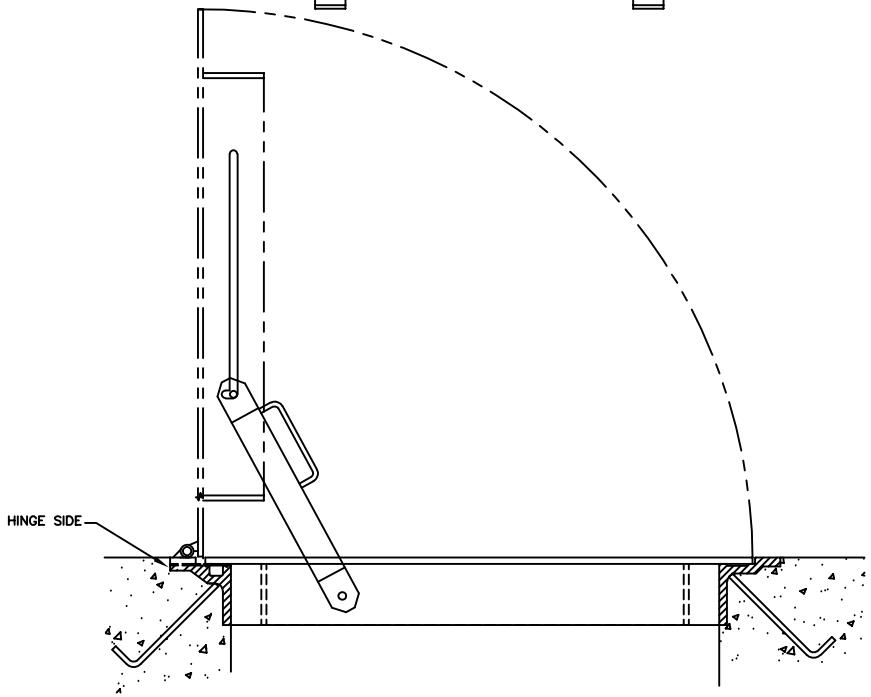

MSU
MISSISSAUGA LTD.
PHONE: (905) 823-4340
WATTS: (800) 268-5336
WEBSITE: www.msumississauga.com

#	QTY.	MATERIAL	DESCRIPTION

NOTE: 1) WELDING SHALL CONFORM TO CSA W47.2 & CSA W59.2

THIS DOCUMENT CONTAINS PROPRIETARY INFORMATION AND OTHER RIGHTS WHICH ARE THE SOLE AND EXCLUSIVE PROPERTY OF MSU MISSISSAUGA LTD.

POSESSION OF THIS MATERIAL DOES NOT CONVEY OR TRANSFER ANY RIGHTS THEREIN, AND REPRODUCTION, USE, COPYING OR DISCLOSURE TO OTHERS IS FORBIDDEN WITHOUT THE PRIOR WRITTEN CONSENT OF AN OFFICER OF MSU MISSISSAUGA LTD.

© MSU MISSISSAUGA LTD. – JULY 23RD, 2014

PROJECT	LOCATION PROJECT
CONTRACTOR	CONTRACTOR
ARCH'T/ENG'R	ENGINEER
QTY.	1
PROJECT NO.	#

TITLE: ACCESS C–HATCH TYPICAL JOINTS CWB WELD DETAIL DRAWING

REVISION NO.	DATE	BY	DATE	DWG. BY:	DWG. NO.
1			#/#/#	SCJ	CATA
2			SCALE: NTS	CHK'D BY:	DWG. NO. GT–WELD